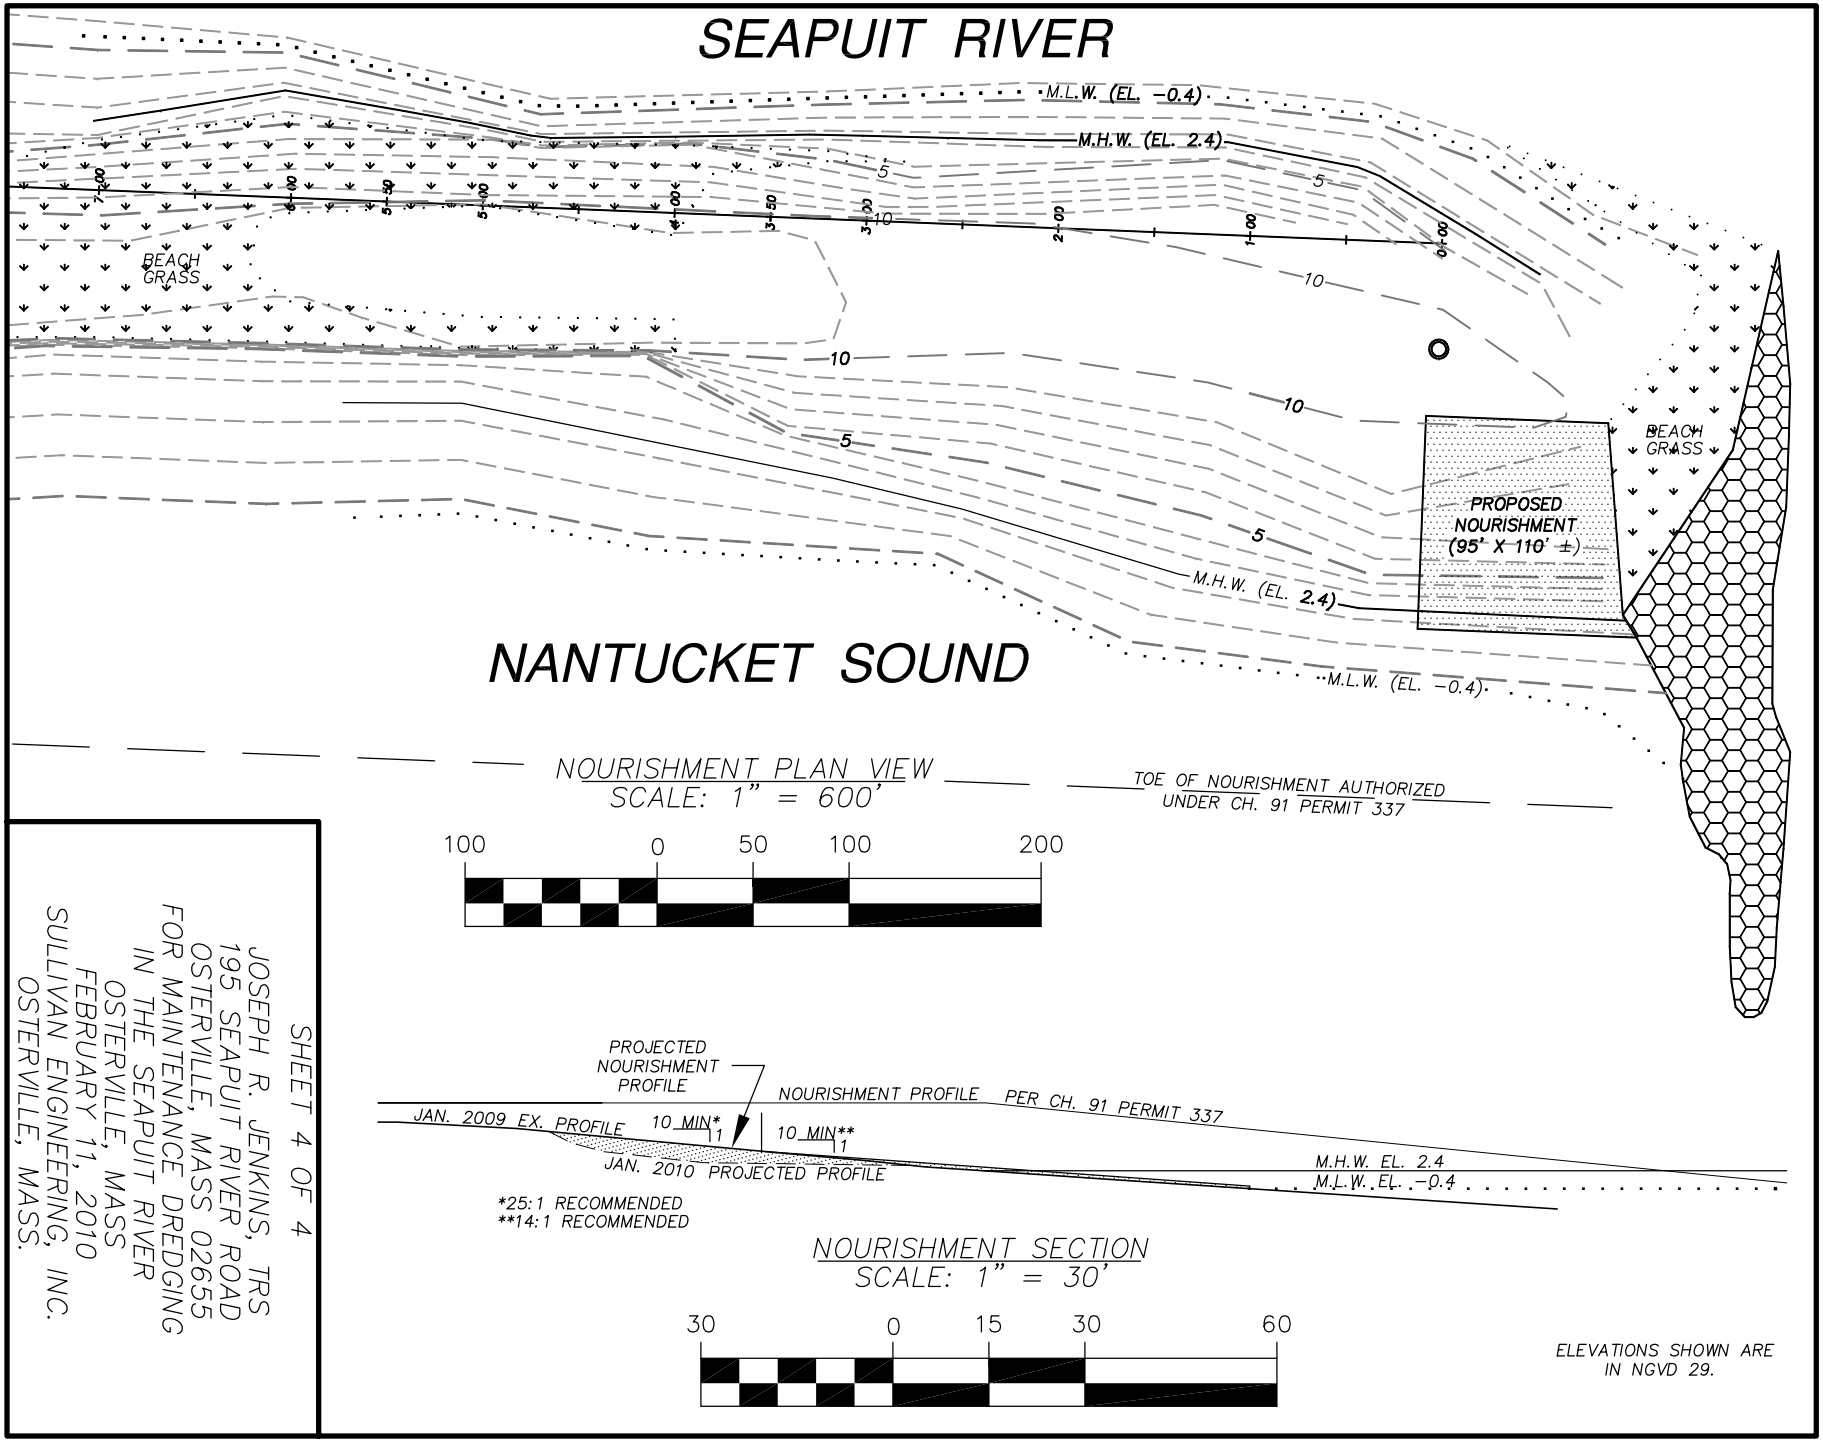

SHEET 4 OF 4

JOSEPH R. JENKINS, TRS
195 SEAPUIT RIVER ROAD
OSTERVILLE, MASS 02655
FOR MAINTENANCE DREDGING
IN THE SEAPUIT RIVER
OSTERVILLE, MASS
FEBRUARY 11, 2010
SULLIVAN ENGINEERING, INC.
OSTERVILLE, MASS.